SIDE ELEVATION (EAST)

1A 1/4"=1'-0"

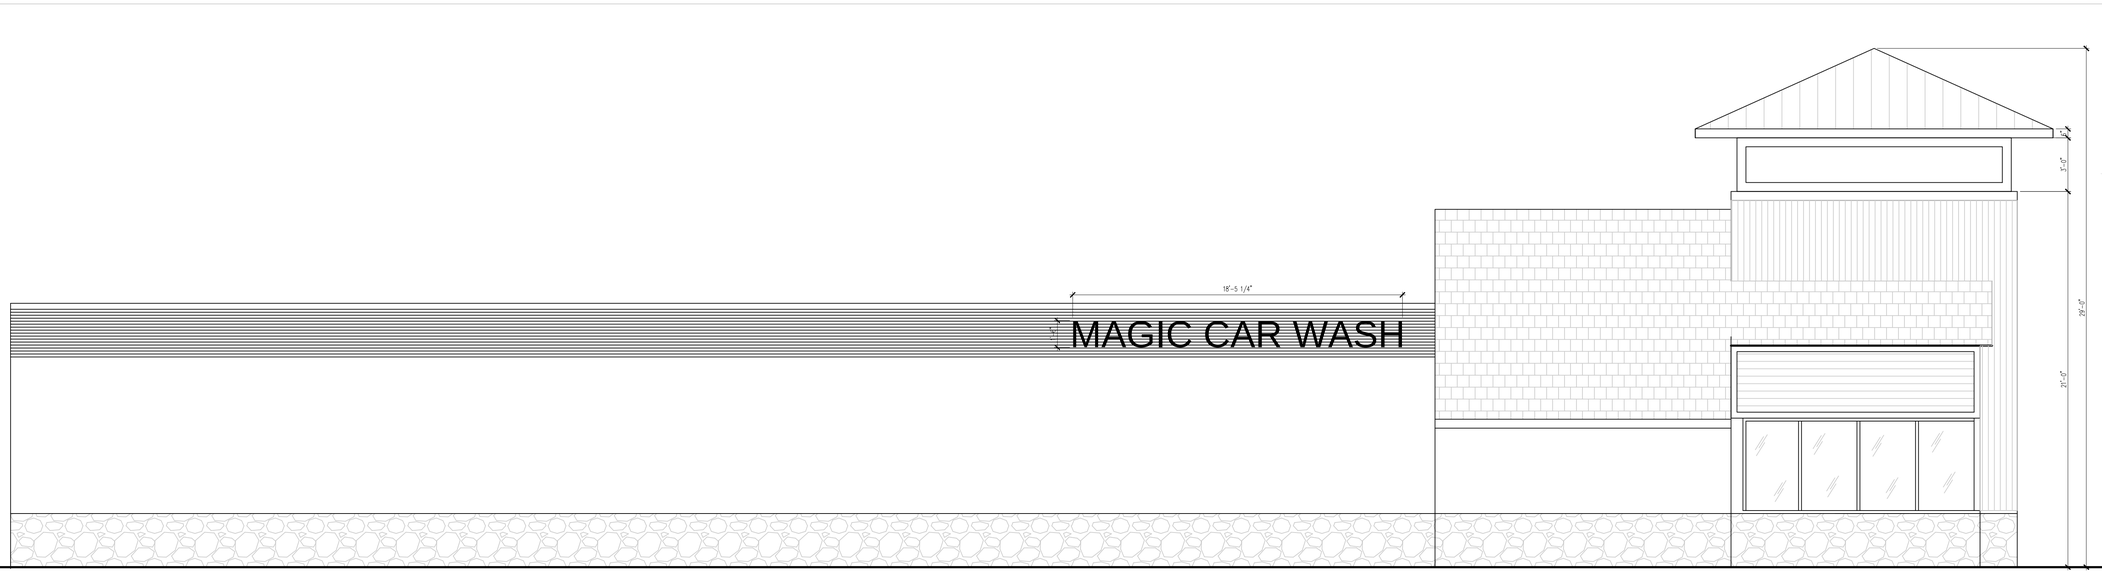

SIDE ELEVATION (WEST)

1A 1/4"=1'-0"

REVISION HISTORY:

REV.#	DATE	PURPOSE

PROJECT ARCHITECT:

Archi**x**us

31 W 34 ST, 7 FL
NEW YORK, NY 10001
(212) 430 - 2122
Archi**x**us@gmail.com

PROJECT CONSULTANTS:

PROFESSIONAL SIGN & SEAL:

PROGRESS

LICENSE NO:
NY 036086 NJ 017782 CT 013032

PROJECT:

magic touch car wash

PROJECT ADDRESS:

2352 Rt. 70 West
Cherry Hill NJ 08002

CLIENT:

James Pyo

KEY PLAN

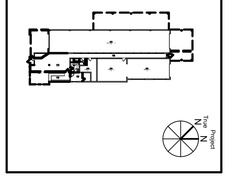

DRAWING TITLE:

ELEVATIONS

SCALE:

1/4" = 1' - 0"

DATE:	09/08/2019
PROJECT NO:	1911
DRAWN BY:	JK
CHECKED BY:	JHC

DRAWING NO:

A - 302.00

CADO FILE NO: OF

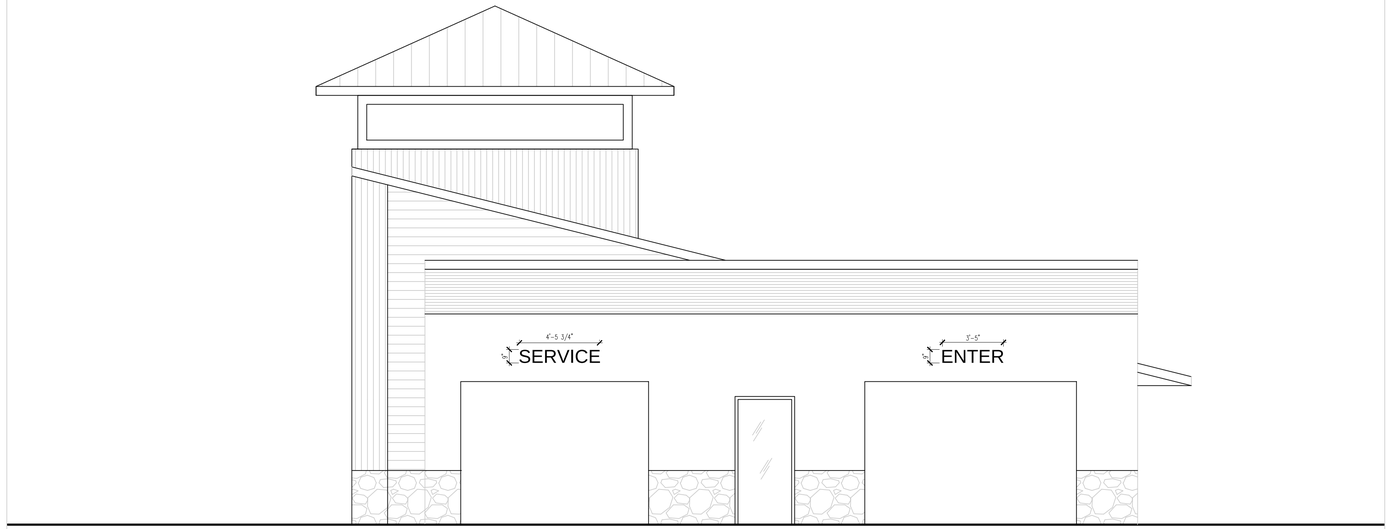

REAR ELEVATION (SOUTH)

1A 1/4"=1'-0"

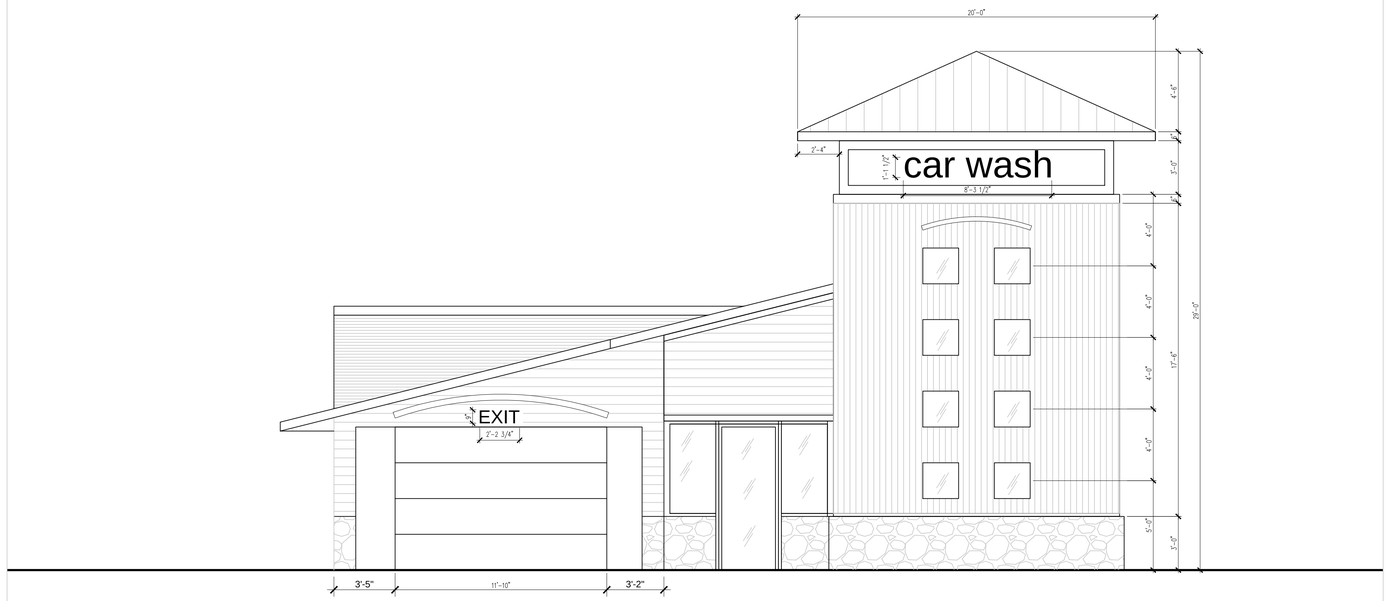

FRONT ELEVATION (NORTH)

1A 1/4"=1'-0"

REVISION HISTORY:

REV.#	DATE	PURPOSE

PROJECT ARCHITECT:

Archi**x**us

31 W 34 ST, 7 FL
NEW YORK, NY 10001
(212) 430 - 2122
Archi**x**us@gmail.com

PROJECT CONSULTANTS:

PROFESSIONAL SIGN & SEAL:

PROGRESS

LICENSE NO:

NY 036086 NJ 017782 CT 013032

PROJECT:

magic touch car wash

PROJECT ADDRESS:

2352 Rt. 70 West
Cherry Hill NJ 08002

CLIENT:

James Pyo

KEY PLAN

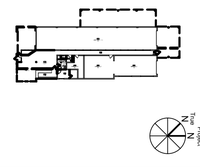

DRAWING TITLE:

ELEVATIONS

SCALE:

1/4" = 1' - 0"

DATE: 09/08/2019

PROJECT NO: 1911

DRAWN BY: JK

CHECKED BY: JHC

DRAWING NO:

A - 301.00

CADO FILE NO:

OF